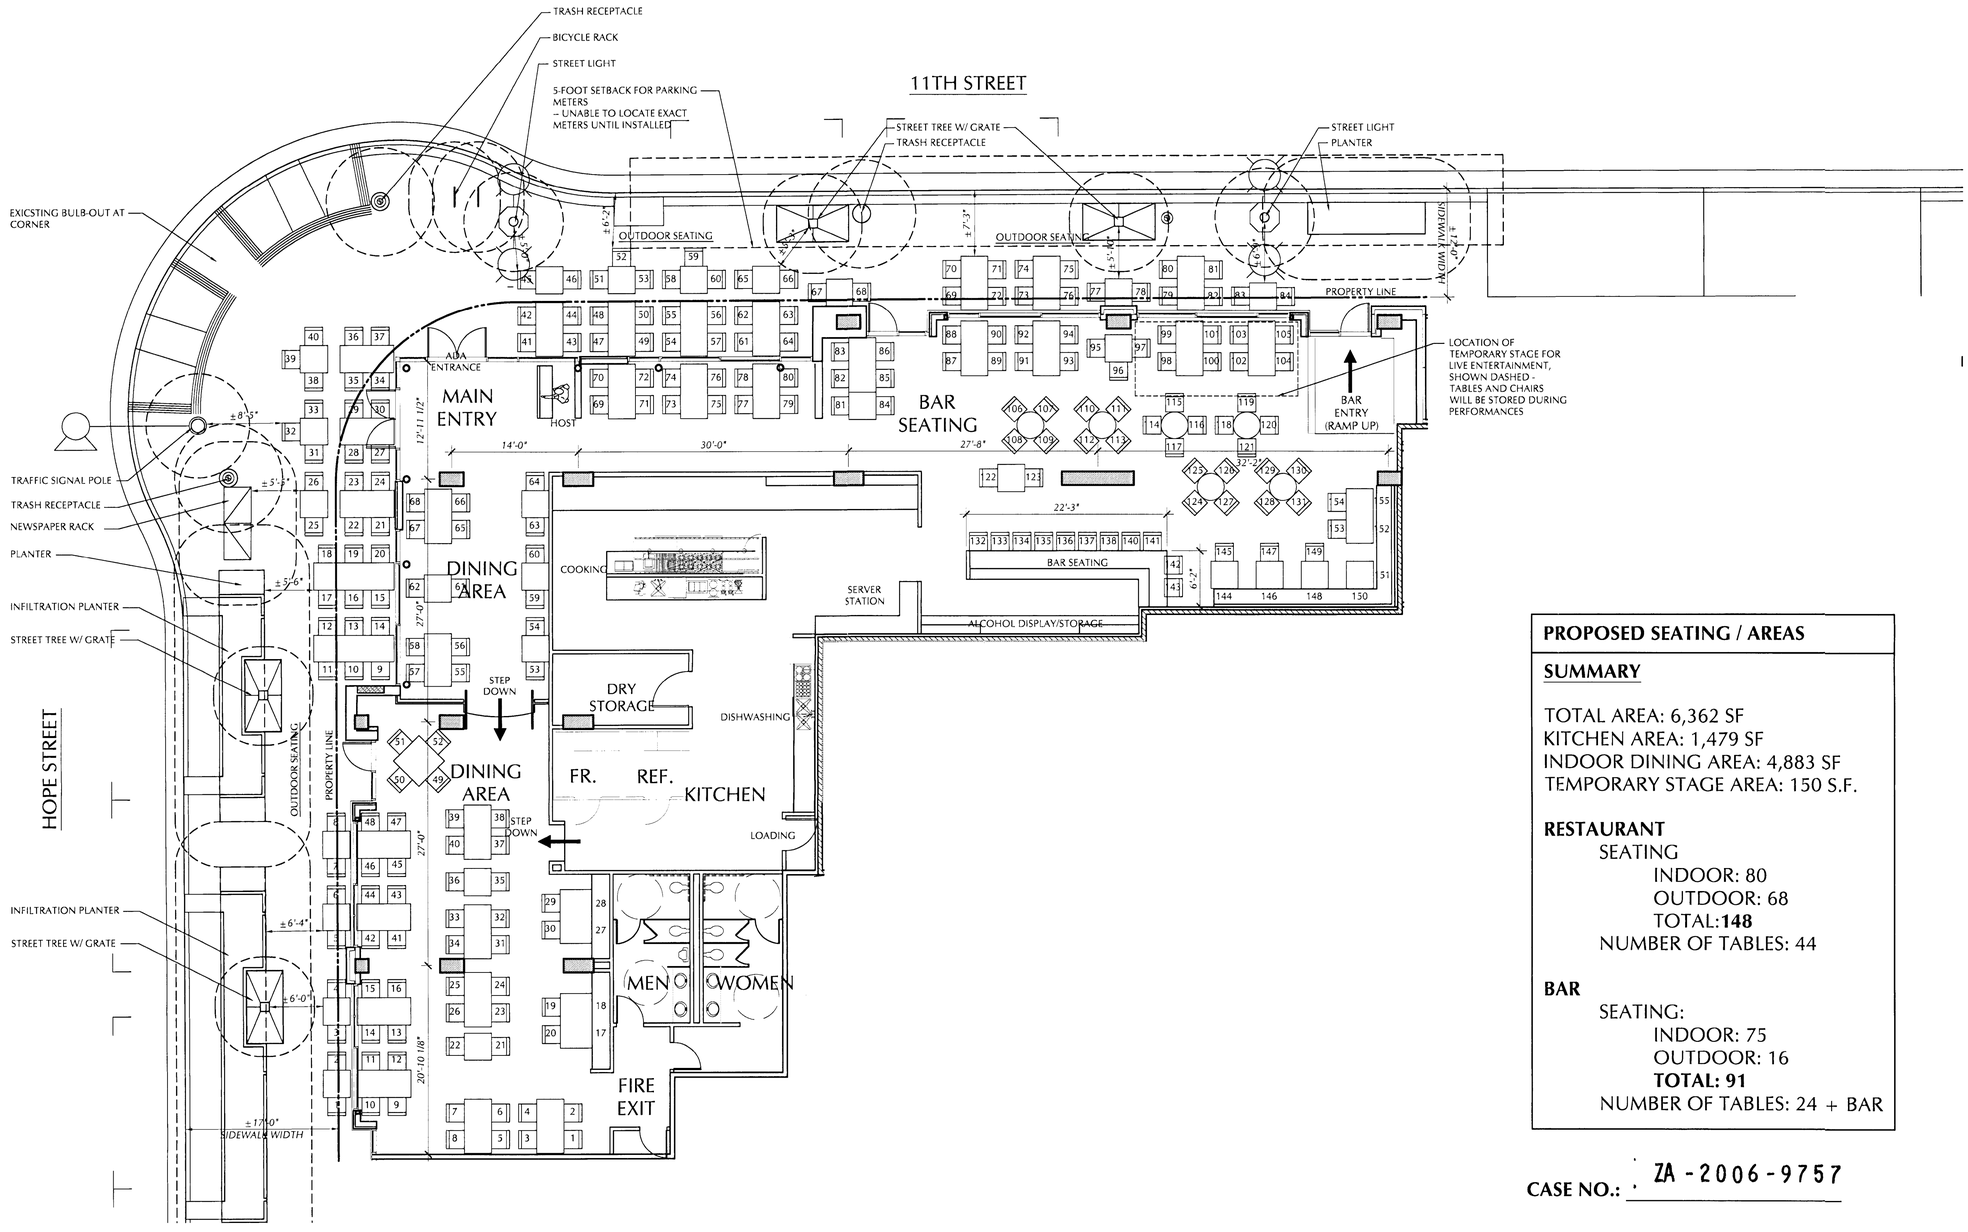

1 A2.01 RESTAURANT SPACE - 1100 HOPE STREET
SCHEMATIC FLOOR PLAN
SCALE: 1/8" = 1'-0"

NORTH

PROPOSED SEATING / AREAS

SUMMARY

TOTAL AREA: 6,362 SF
KITCHEN AREA: 1,479 SF
INDOOR DINING AREA: 4,883 SF
TEMPORARY STAGE AREA: 150 S.F.

RESTAURANT
SEATING
INDOOR: 80
OUTDOOR: 68
TOTAL:**148**
NUMBER OF TABLES: 44

BAR
SEATING:
INDOOR: 75
OUTDOOR: 16
TOTAL: 91
NUMBER OF TABLES: 24 + BAR

CASE NO.: ZA-2006-9757

DATE: OCTOBER 24, 2007

APPLICANT:
SOUTH PARK PHASE II, LLC
1120 NW COUCH, SUITE 600
PORTLAND, OR 97209

RECEIVED
2 of 2
ZA-2006-9757-CUB

CASE NUMBER ZA-2006-9757-CUB

ANKROM MOISAN
ARCHITECTURE INTERIORS PLANNING
6720 SW MACADAM, SUITE 100, PORTLAND, OREGON 97219
PHONE 503-245-7100 | FAX 503-245-7710 | WWW.AMAA.COM

RESTAURANT SPACE
1100 HOPE STREET
LOS ANGELES, CA 90015
SOUTH PARK PHASE II, LLC

MARK	DATE

DATE: 10-24-07
JOB: 043025
FILE:
DRAWN:
CHECKED:

COPYRIGHT ANKROM MOISAN ASSOCIATED ARCHITECTS 2007

RESTAURANT FLOOR PLAN

A2.01

PLOTTED: MURRAY JENKINS 10/25/2007 2:46 PM
J:\CAMLA - 11TH AND HOPE\043025\USERS\BERNADETTE\RESTAURANT\FLOOR PLANS\2007-10-24_RESTAURANT PLAN_REVOCABLE PERMIT